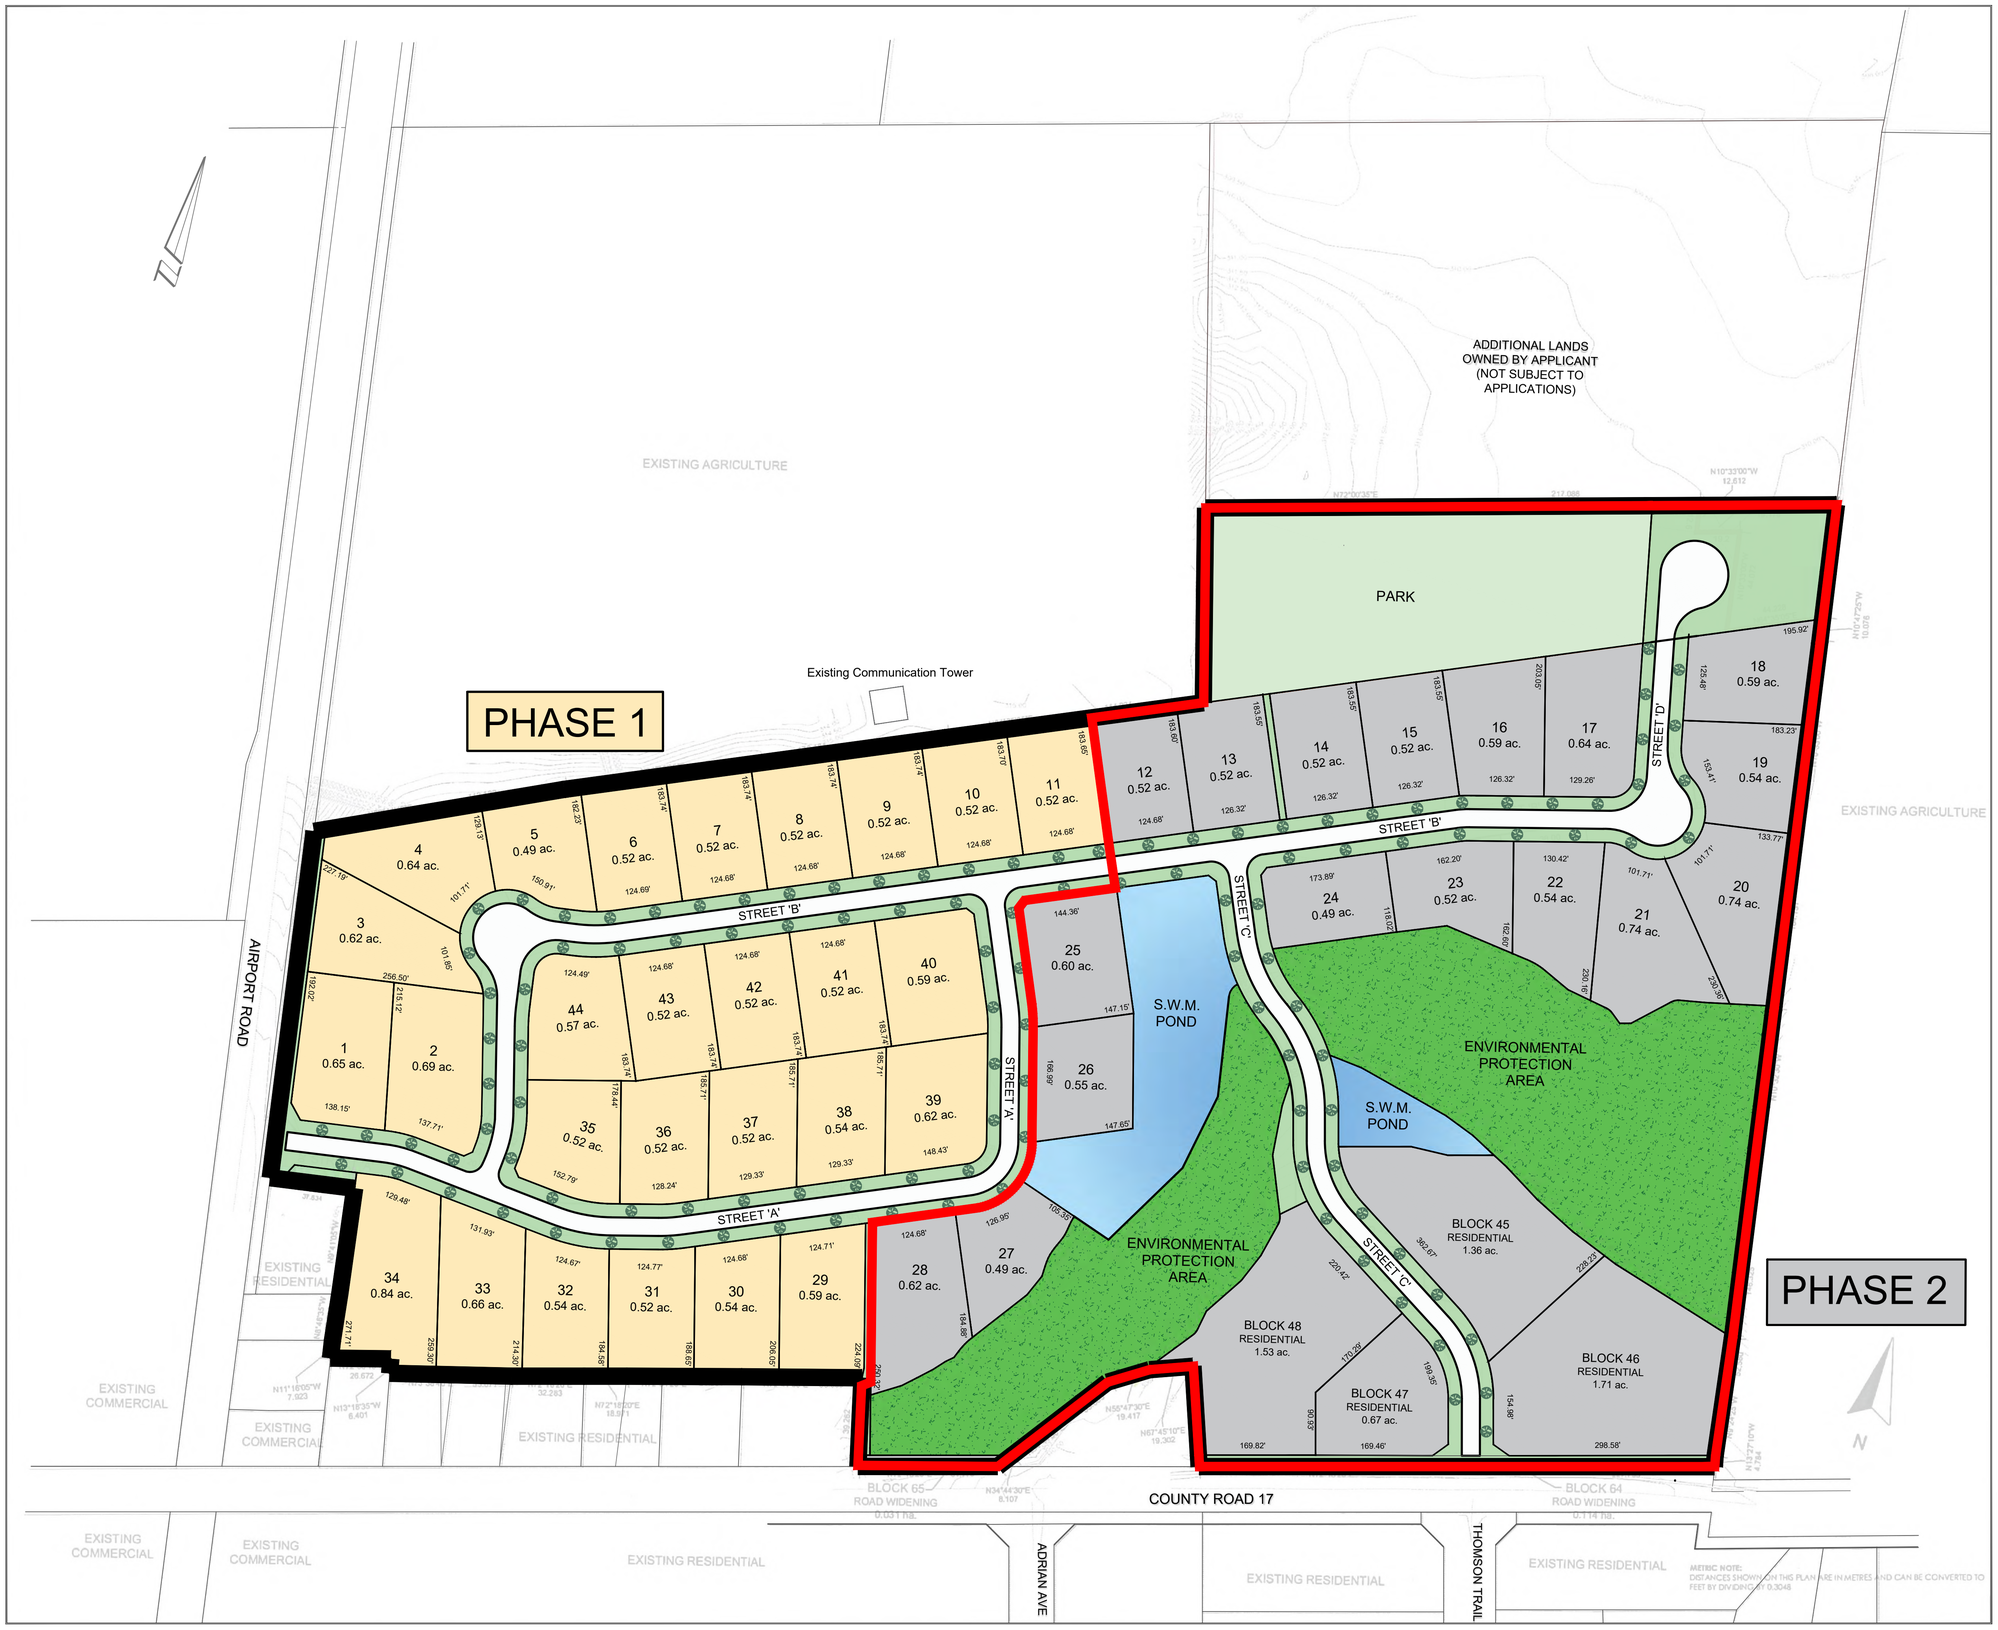

KEY MAP

Scale: 1:20,000

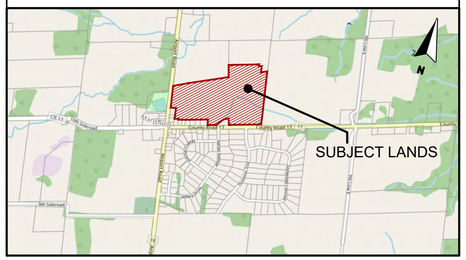

THE FIELDS ESTATES

Part of Lot 11, Concession 7
East of Hurontario Street
Township of Mulmur
County of Dufferin

Scale 1:1250

0 25 50 75 100 125m

LEGEND

- SUBJECT LANDS
- PHASE LINES
- SINGLE DETACHED RESIDENTIAL (PHASE 1)
- FUTURE RESIDENTIAL (PHASE 2)
- PARK
- OPEN SPACE
- STORM WATER MANAGEMENT POND
- ENVIRONMENTAL PROTECTION

IPS INNOVATIVE PLANNING SOLUTIONS
PLANNERS • PROJECT MANAGERS • LAND DEVELOPERS
647 WELHAM RD., UNIT 9, BARRIE, ONTARIO, L4N 0B7
tel: 705 • 812 • 3281 fax: 705 • 812 • 3438 e: info@ipsconsultinginc.com www.ipsconsultinginc.com